Enclosure - XI(B)-iii

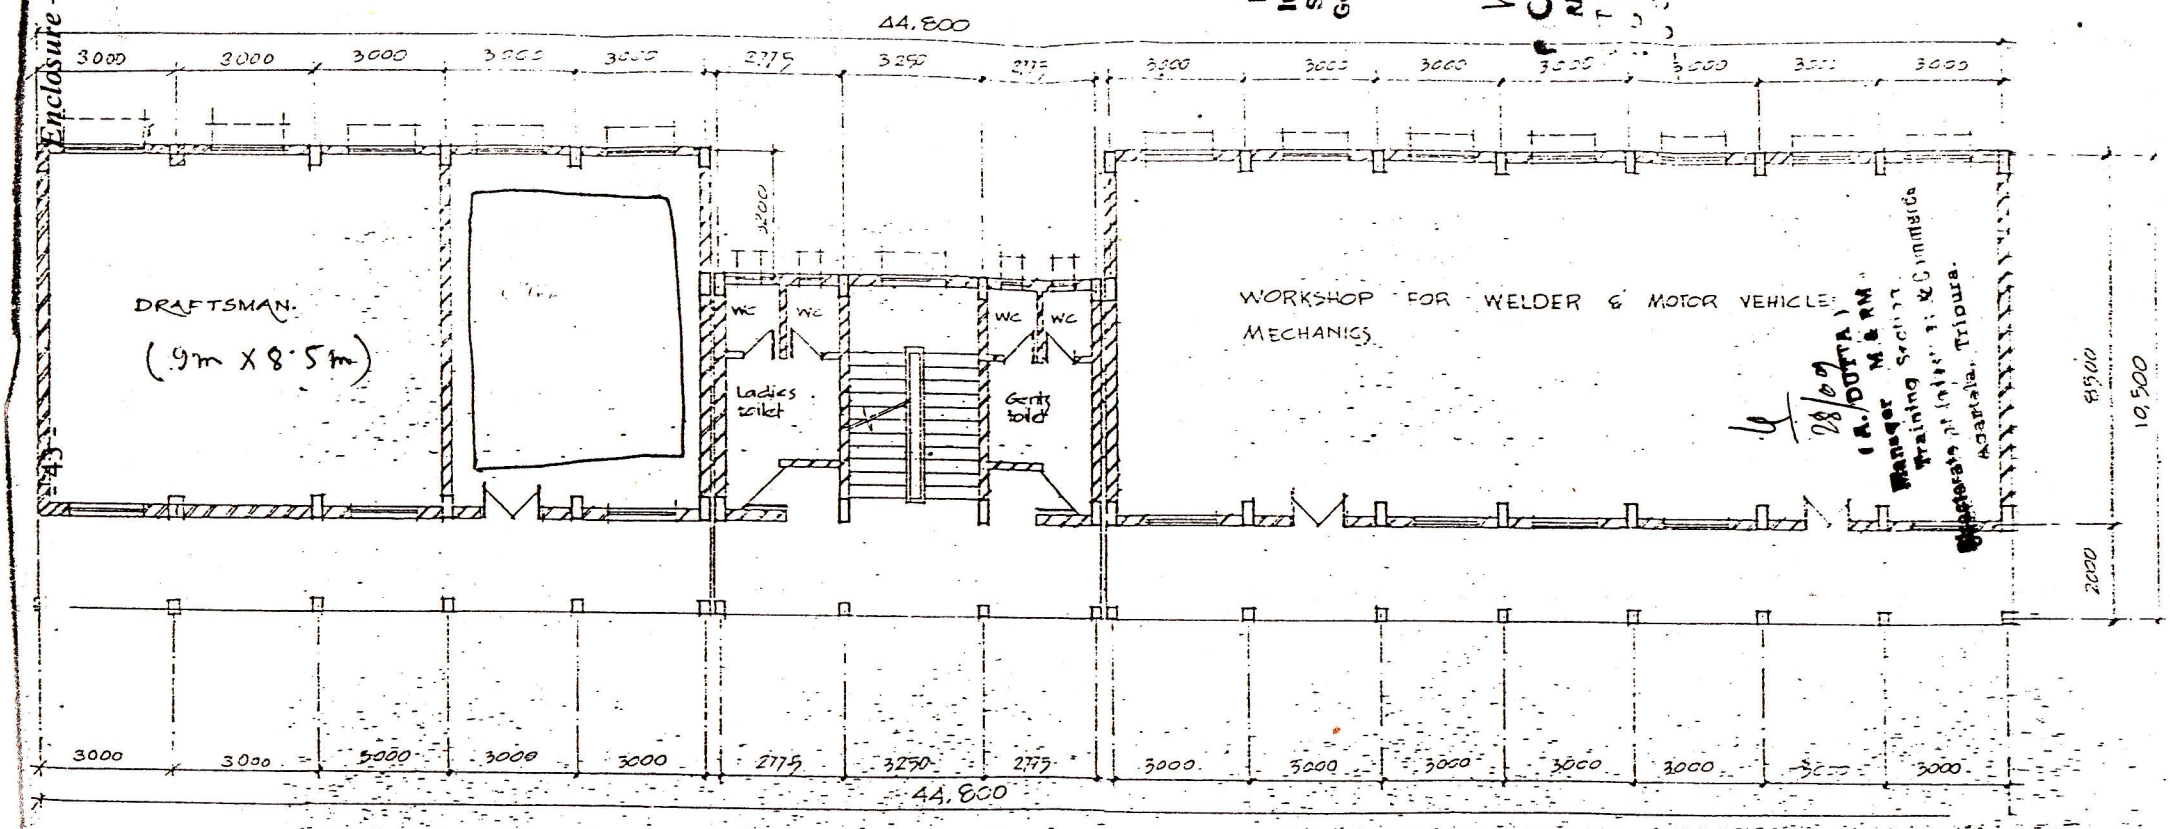

GROUND FLOOR PLAN

WORK SHOP BUILDING

(K. ACHARYA)
Asstt. Architect,
RIPURA HOUSING BOARD.
Agartala.

Asstt. Housing Commissioner,
(Planning & Design)
Tripura Housing Board.
Agartala.

Er. ANDREW KALAI
Inspector of Factories
South Tripura District
Government of Tripura.

CHATTOPADHYA
REGIONAL DIRECTOR
OF INDIA MINOR
DEPARTMENT OF
COMPLEX SALT LAKE

(R. Bhowmik)
Principal
ITI, Belonia, Tripura (S)

(A. DUTTA)
Manager M & RM
Training Section
Directorate of Industries & Commerce
Agartala, Tripura.